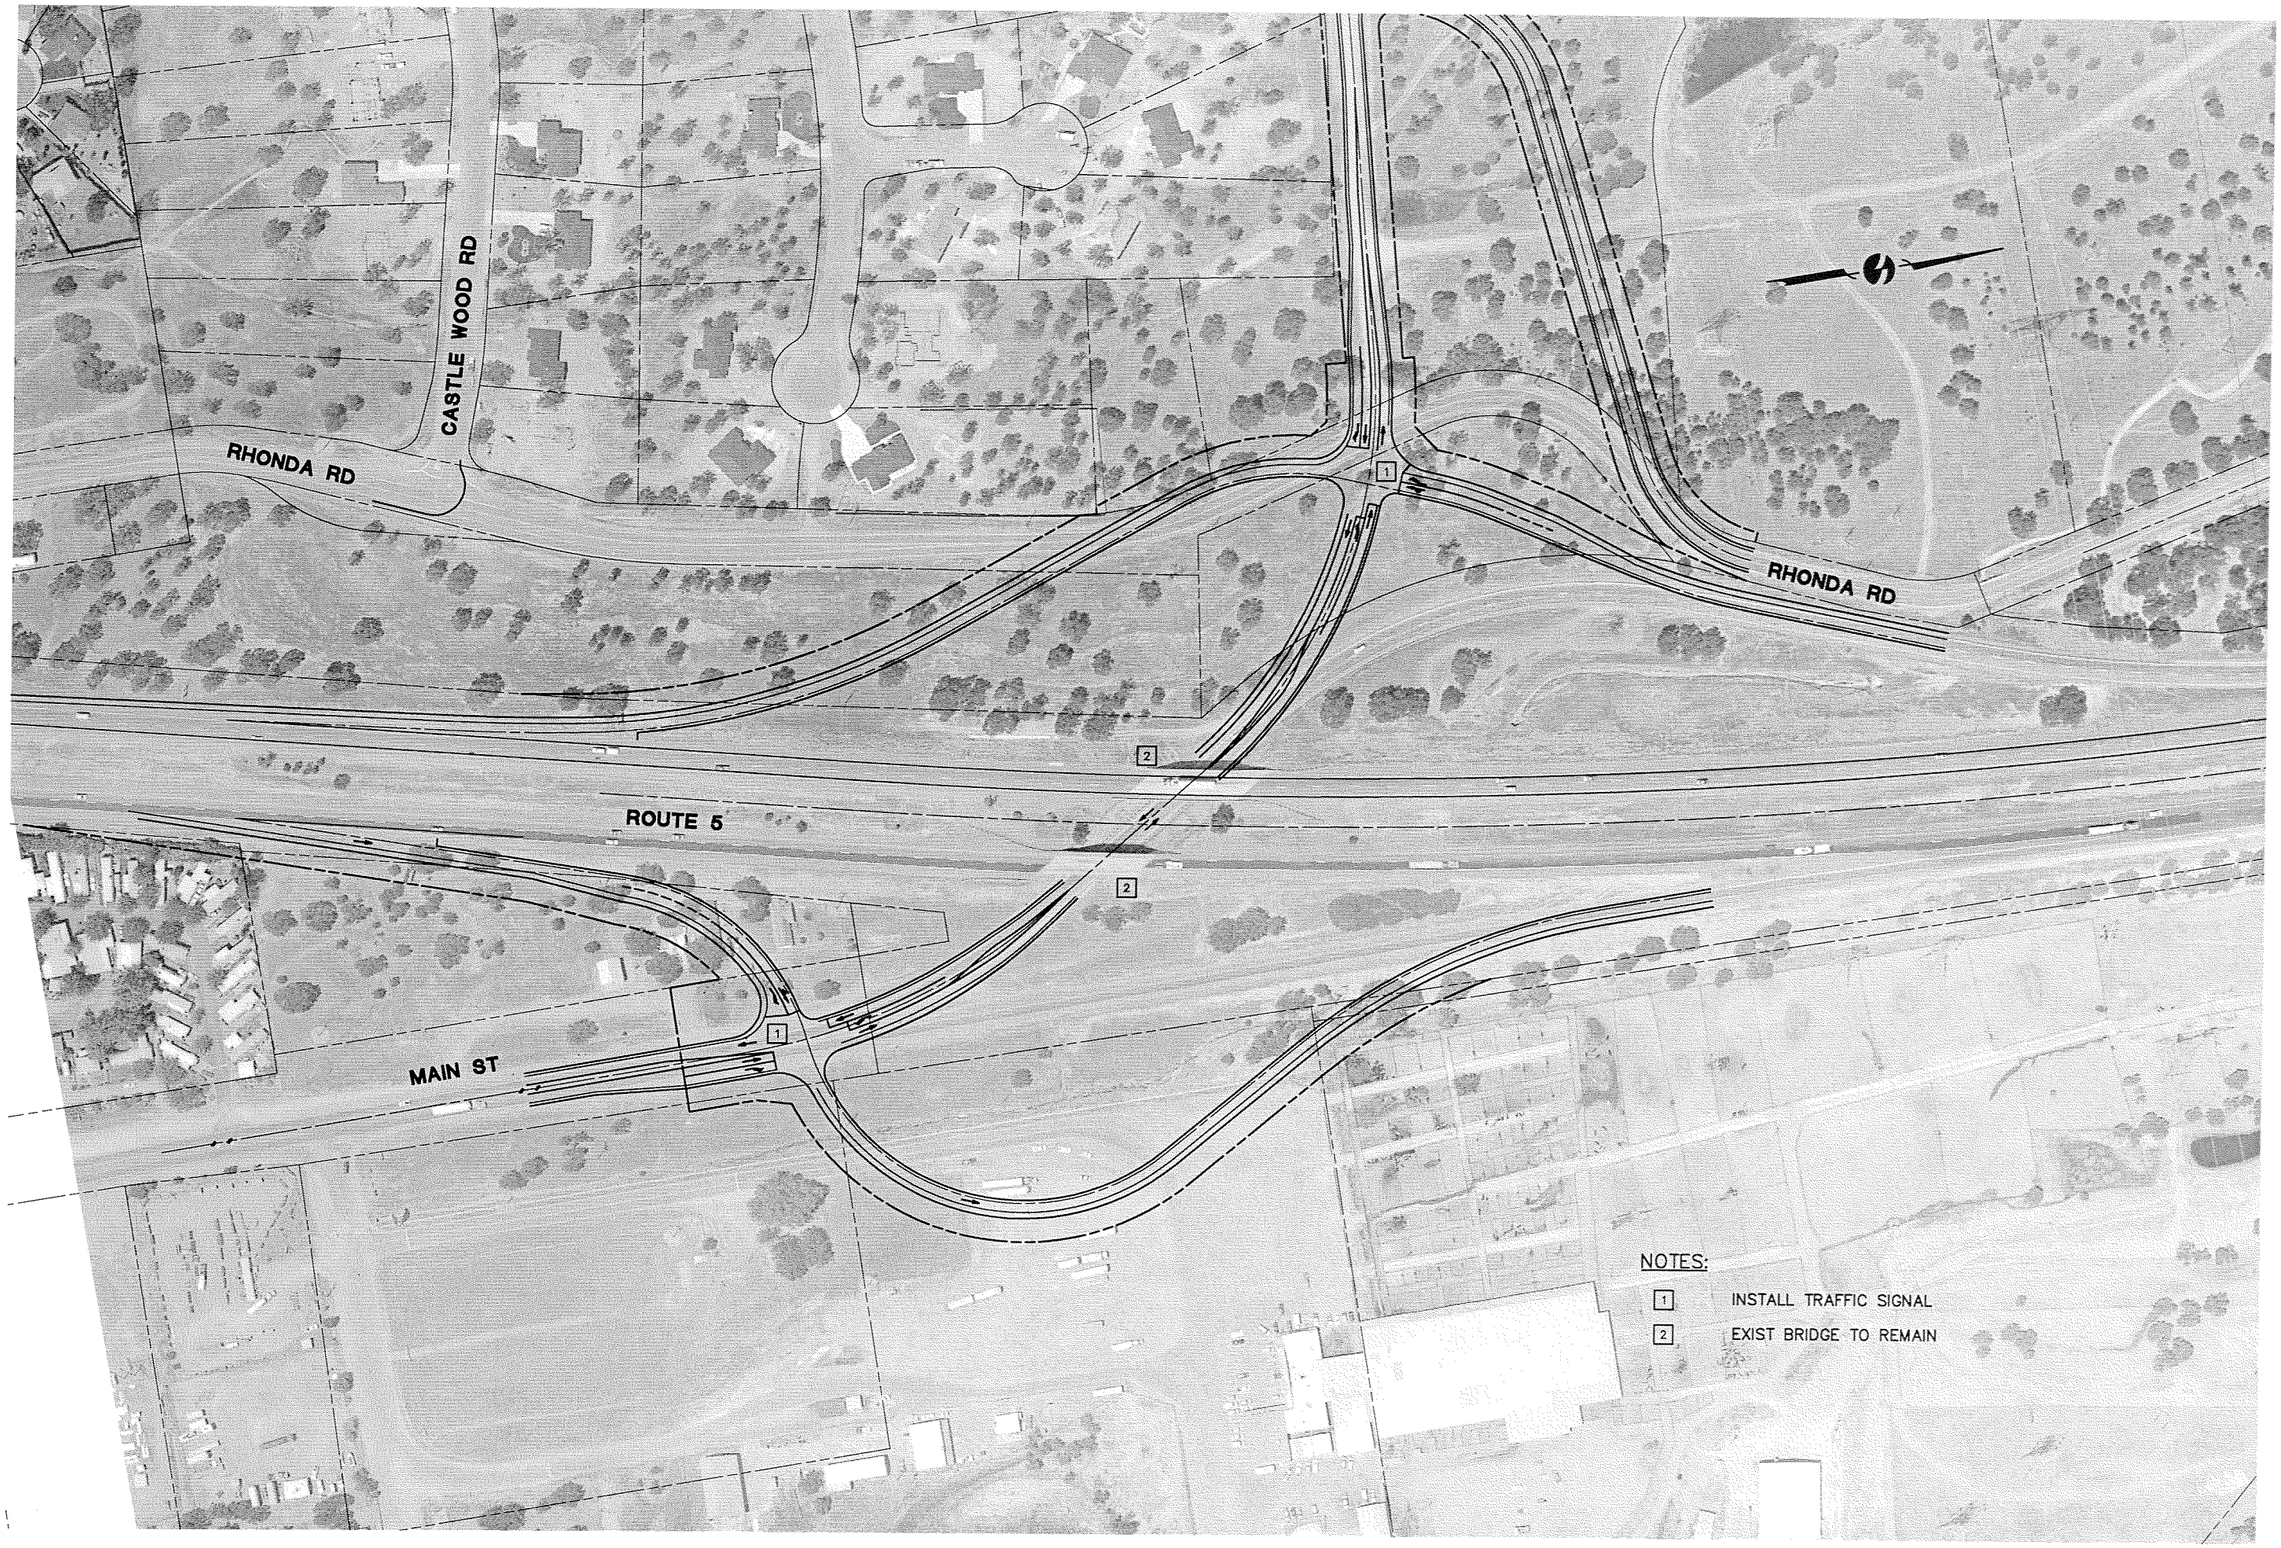

REVISIONS			
NO.	DESCRIPTION	DATE	BY

■ PRELIMINARY
□ APPROVED
□ BID
□ CONSTRUCTION
□ RECORD

omni · means
ENGINEERS PLANNERS
SACRAMENTO
943 Reserve Dr. #100
Roseville, CA 95678
(916) 782-8688
With offices in:
WALNUT CREEK
RENO
VISALIA

EXHIBIT
MAIN STREET INTERCHANGE
SHASTA COUNTY SOUTHERN AREA
SIGNALIZED OPTION
SHASTA COUNTY, CALIFORNIA

SCALE	1"=200'
JOB NO.	25-6498-03
DESIGNED	CS
DRAWN	CS
FILE	848ex03.dwg
CHECKED	–
DATE	8/29/2005

SHEET No.
EX3
3 OF 6

K:\PRJ\848\848ex03.dwg 1/5/2006 4:40:04 PM PST